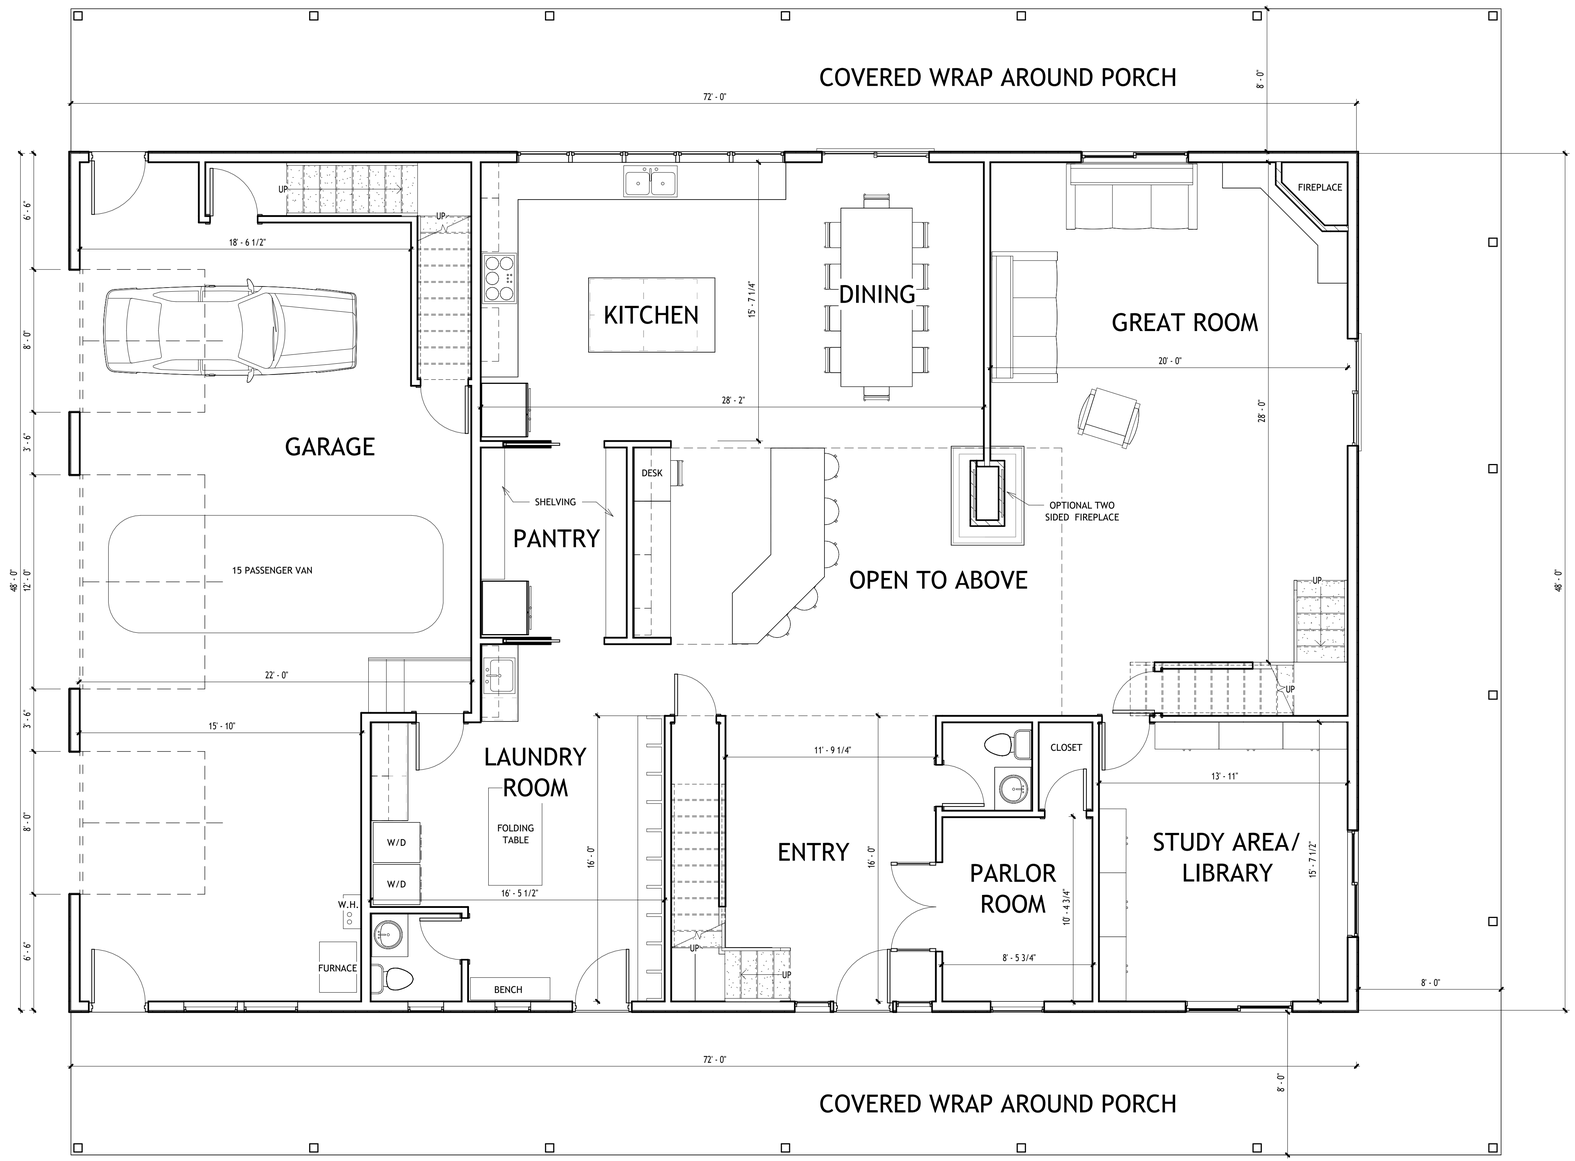


1 First Floor Architectural Plan
1/4" = 1'-0"

Diane House
ARCHITECTURAL DESIGNS
dianelynnhouse@gmail.com
1420 Soda Creek Court
Fort Collins, CO 80526
970-402-3440


in association with:

Eagles Nest

Issue Date
Project Status

A101
sheet no.

1/22/2025 10:03:09 PM

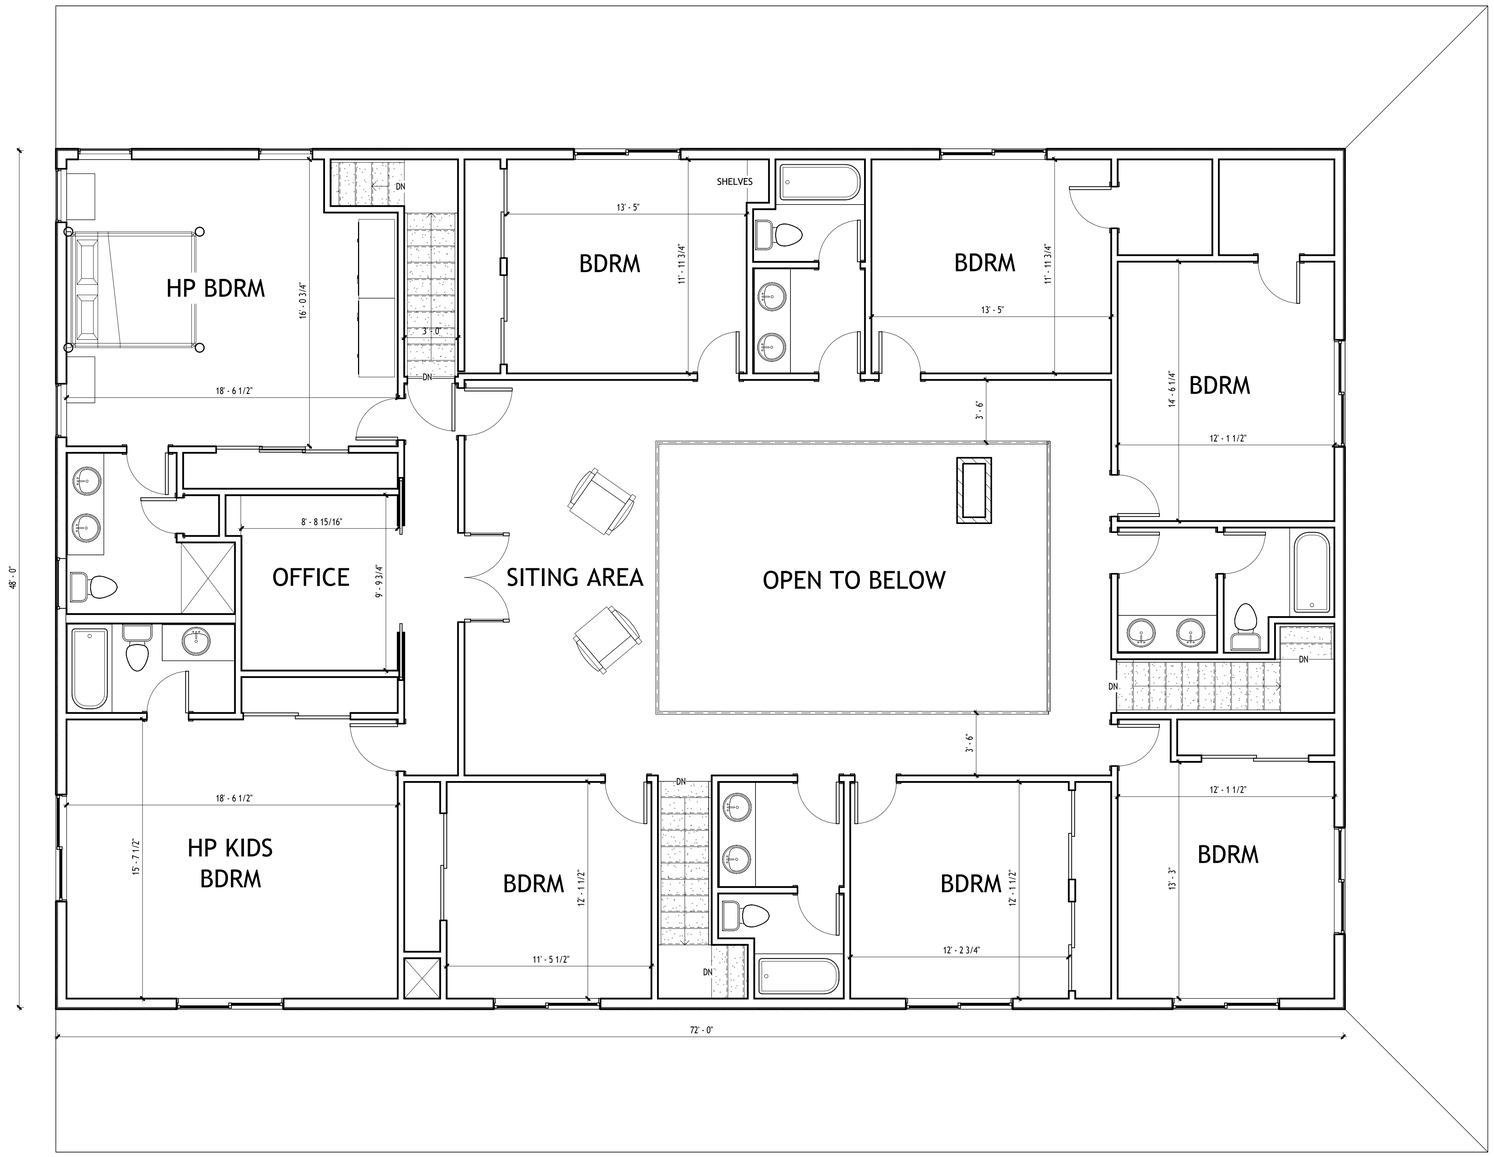

Diane House
ARCHITECTURAL DESIGNS
dianelynnhouse@gmail.com
1420 Soda Creek Court
Fort Collins, CO 80526
970-402-3440


in association with:

Eagles Nest

Issue Date
Project Status

A102
sheet no.

1/22/2024 9:00:00 PM

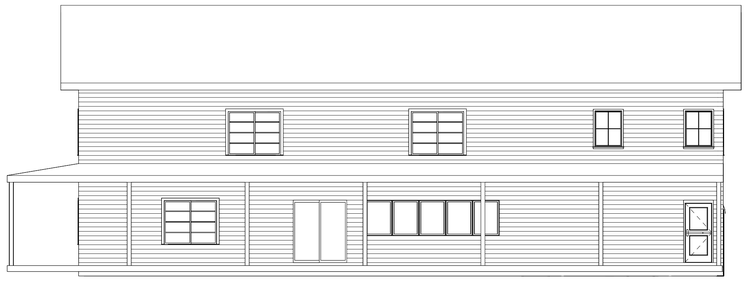

1 North Architectural Building Elevation
1/8" = 1'-0"



2 East Architectural Building Elevation
1/8" = 1'-0"



4 West Architectural Building Elevation
1/8" = 1'-0"



3 South Architectural Building Elevation
1/8" = 1'-0"

Diane House
ARCHITECTURAL DESIGNS
dianelynnhouse@gmail.com
1420 Soda Creek Court
Fort Collins, CO 80526
970-402-3440

in association with:

Eagles Nest

Issue Date
Project Status

A201
sheet no.

1/22/2025 9:08:15 PM